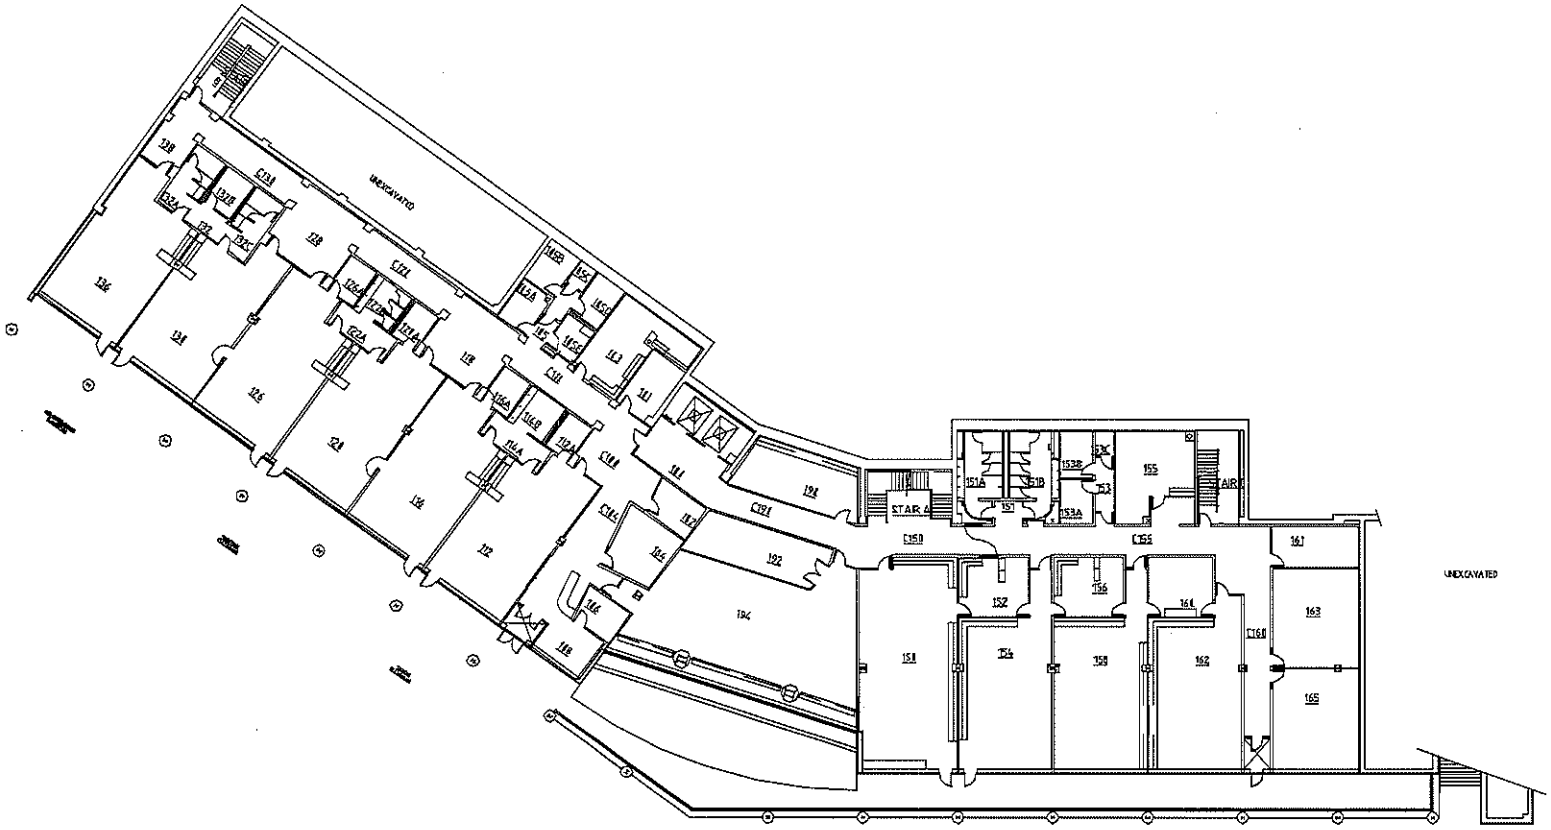

OAKLAND UNIVERSITY
CAMPUS

CAPITAL PLANNING & DESIGN

Oakland University

BUILDING NAME: Education Building	SCALE: 1" = 30'
SHEET NAME: First Floor Plan	DATE: November 2002

30' 24' 18' 12' 6' 0 15' 30' 60' 90
27' 21' 15' 9' 3'

N

FILE NAME: 01FLOORPLAN

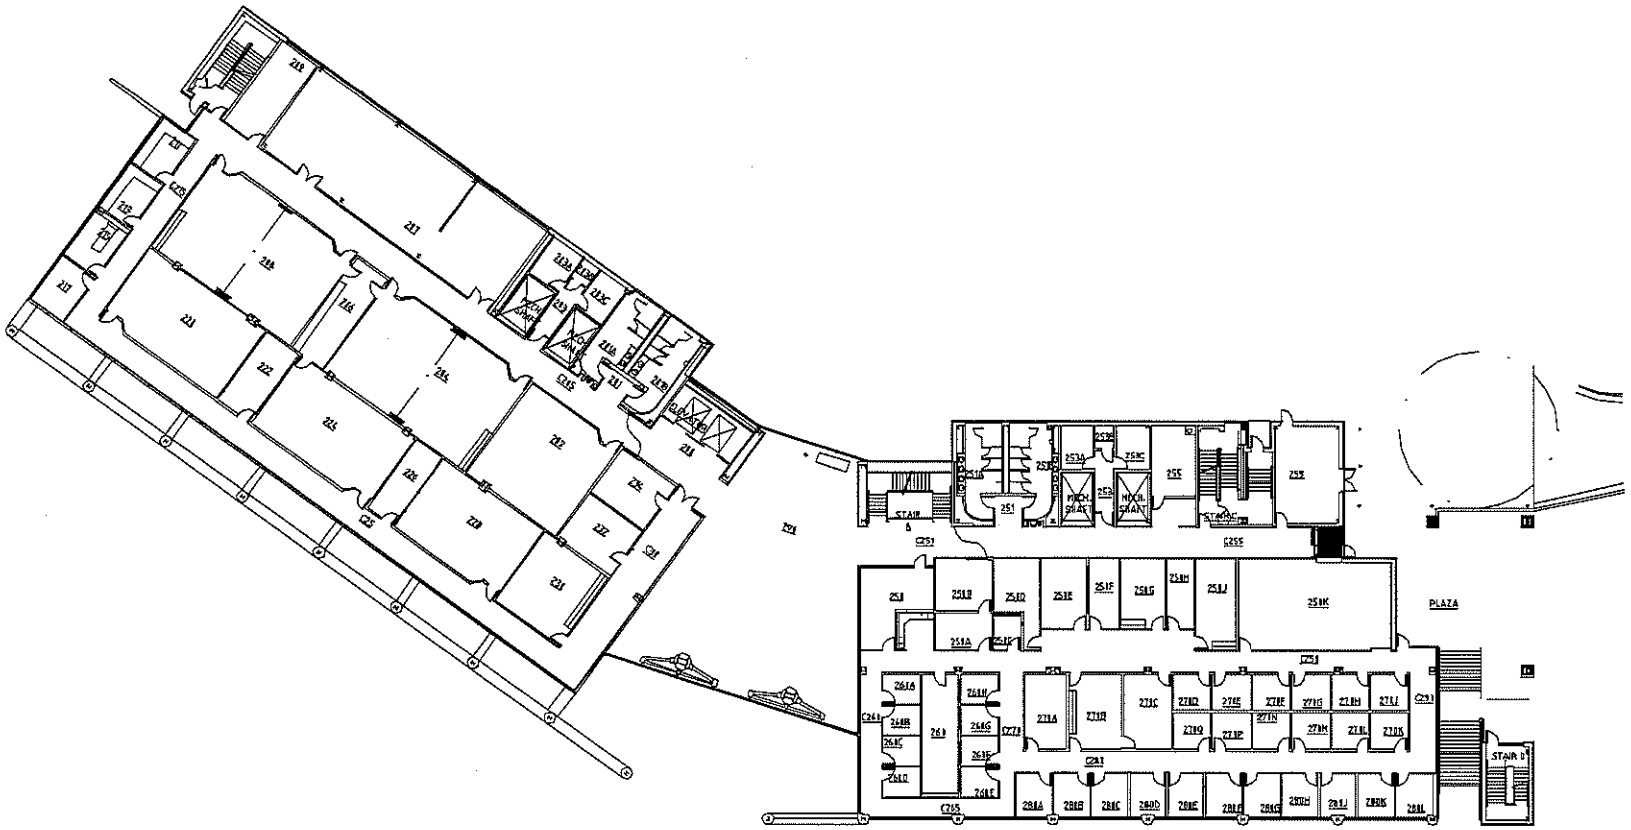

OAKLAND UNIVERSITY
CAMPUS

CAPITAL PLANNING & DESIGN

BUILDING NAME: Education Building	SCALE: 1" = 30'
SHEET NAME: Second Floor Plan	DATE: November 2002

30' 24' 18' 12' 6' 0 15' 30' 60' 90
27' 21' 15' 9' 3'

N

FILE NAME: 02FLOOR

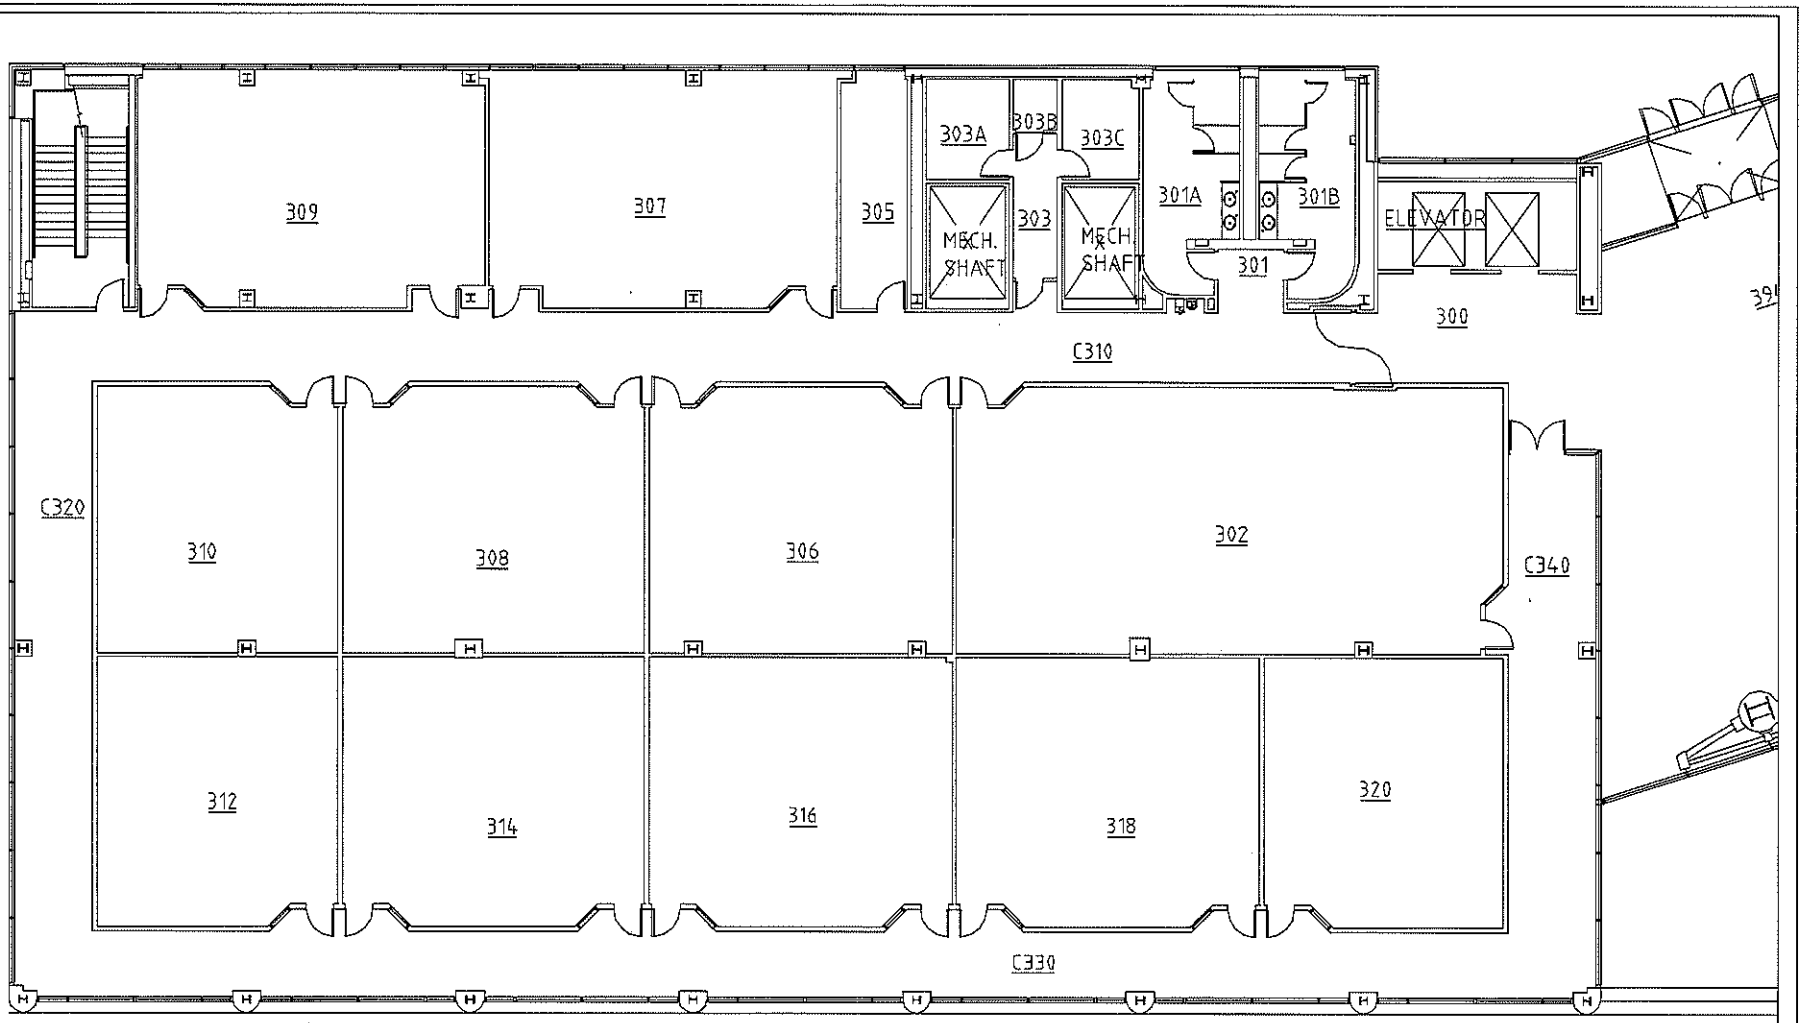

OAKLAND UNIVERSITY
CAMPUS

CAPITAL PLANNING & DESIGN

BUILDING NAME: Education Building	SCALE: 1" = 30'
SHEET NAME: Third Floor Plan	DATE: November 2002

30' 24' 18' 12' 6' 0 15' 30' 60' 90
27' 21' 15' 9' 3'

N

FILE NAME: 03FLOOR

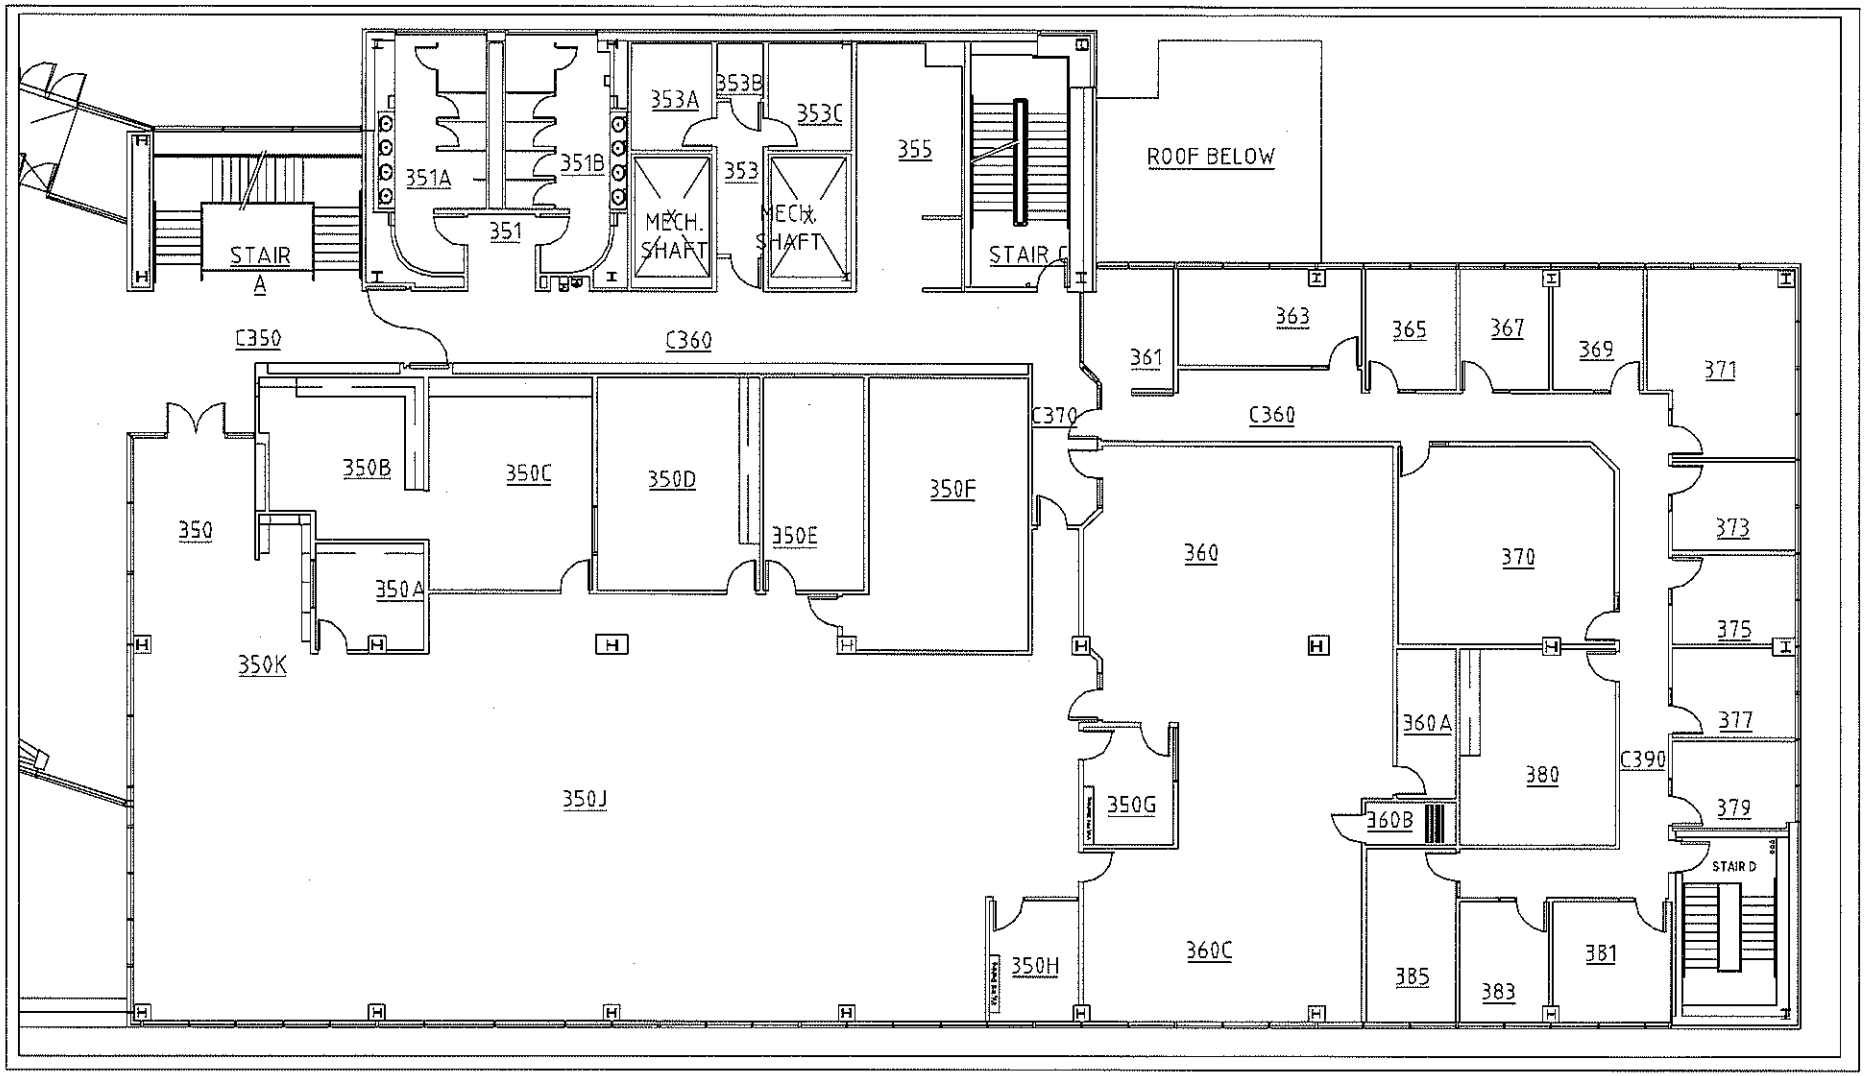

OAKLAND UNIVERSITY
CAMPUS

CAPITAL PLANNING & DESIGN

BUILDING NAME: Education Building	SCALE: 1" = 30'
SHEET NAME: Third Floor Plan	DATE: November 2002

30' 24' 18' 12' 6' 0 15' 30' 60' 90
27' 21' 15' 9' 3'

N

FILE NAME: 03FLOOR

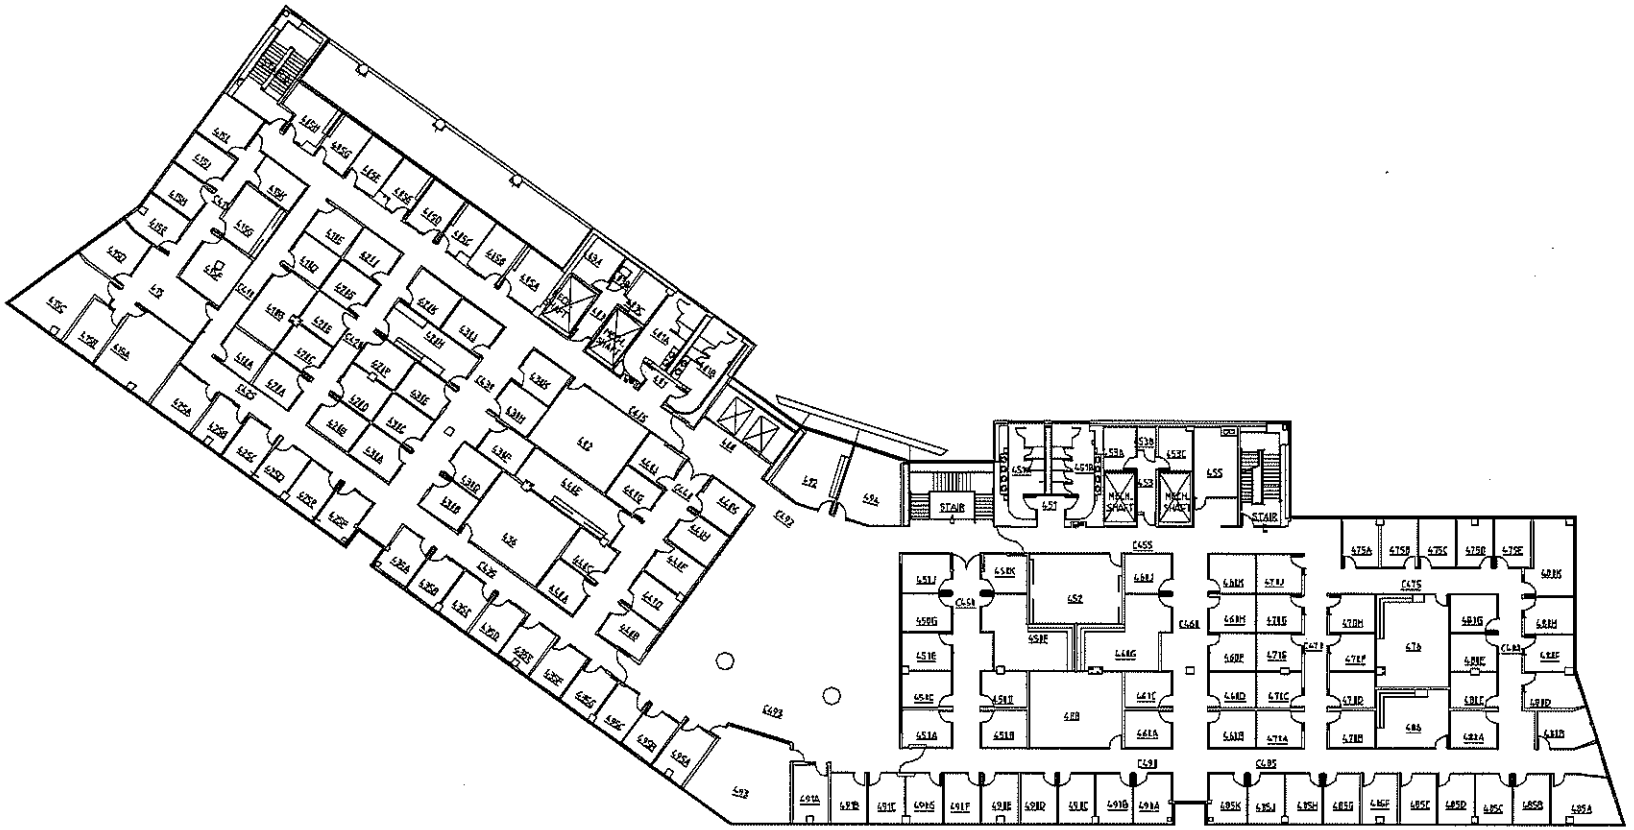

OAKLAND UNIVERSITY
CAMPUS

CAPITAL PLANNING & DESIGN

BUILDING NAME: Education Building	SCALE: 1" = 30'
SHEET NAME: Fourth Floor Plan	DATE: November 2002

30' 24' 18' 12' 6' 0 15' 30' 60' 90
27' 21' 15' 9' 3'

N

FILE NAME: 04FLOOR